# FRONT ELEVATION

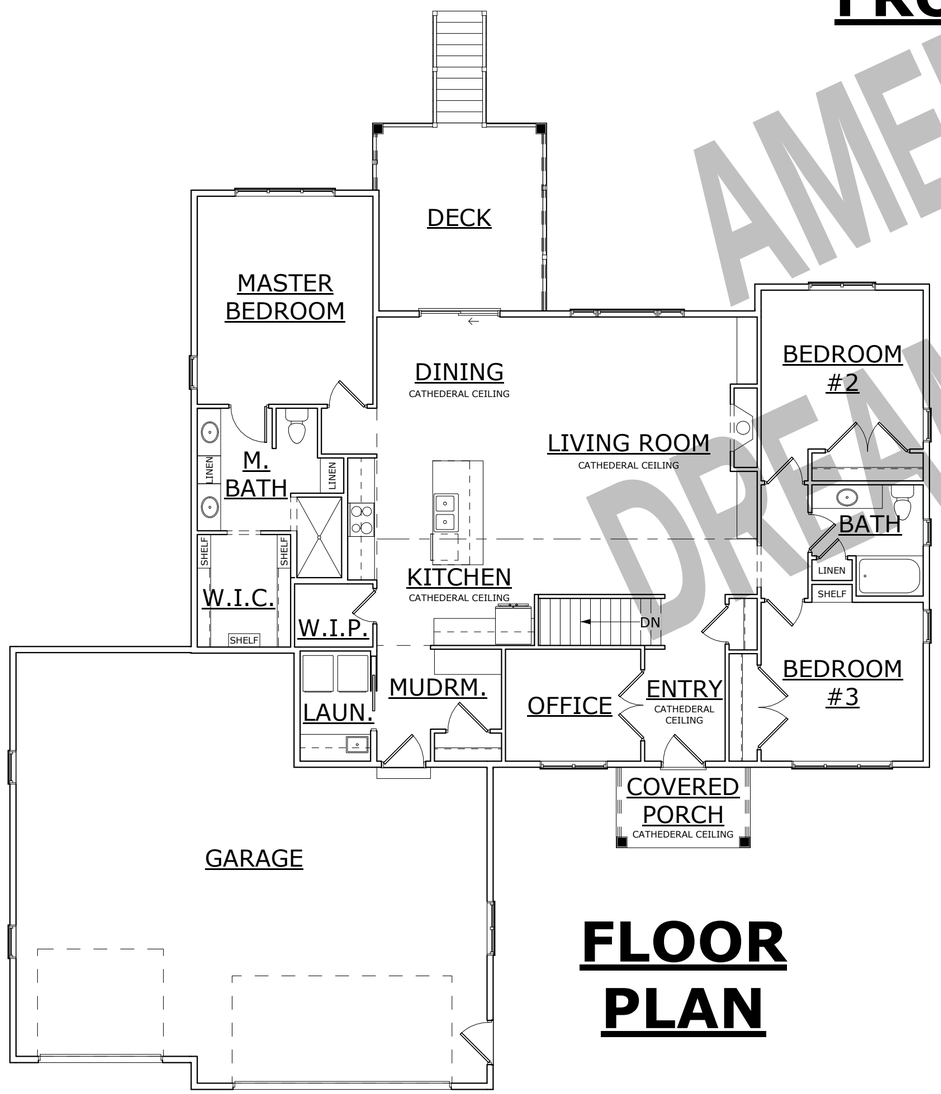


## FLOOR PLAN

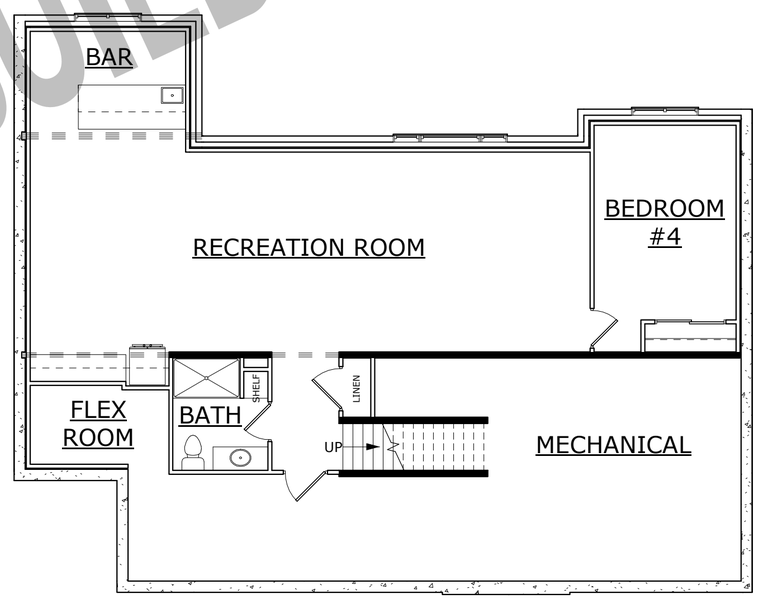


## FOUNDATION PLAN

AMERICAN DREAM BUILDERS

| | | |
|---|---|---|
| 1 | FINAL PLAN | 4/30/2025 AAP |
| 2 | | |
| 3 | | |
| 4 | | |
| 5 | | |
| 6 | | |
| 7 | | |
| 8 | | |
| 9 | | |

COPYRIGHT © 2025
COPYRIGHT DREXEL BUILDING SUPPLY, IT IS UNLAWFUL FOR ANYONE TO USE OR REPRODUCE BY ANY MEANS ALL OR ANY PORTION OF THESE PLANS WITHOUT THE EXPRESSED WRITTEN PERMISSION OF DREXEL BUILDING SUPPLY, INC. DREXEL BUILDING SUPPLY, INC. RESERVES THE RIGHT TO SUE ALL OR PARTS OF THESE PLANS IN THE FUTURE.

ALTHOUGH EVERY EFFORT WILL BE MADE BY DREXEL IN DESIGNING AND PREPARING THESE PLANS AND CHECKING THEM FOR ACCURACY, THESE PLANS ARE PROVIDED FOR USE AS IS. ALL RESPONSIBILITY TO CHECK ALL DETAILS AND DIMENSIONS, AND IS RESPONSIBLE FOR ANY CHANGES OR ADDITIONS MADE DURING OR PRIOR TO CONSTRUCTION. DREXEL MAKES NO REPRESENTATION FOR OR IMPLIES ACCURACY.

# THE WASHINGTON MODEL

LINCOLN WAY
SHEBOYGAN, WI

AMERICAN DREAM BUILDERS

Drexel™
DrexelTeam.com

| | | | |
|---|---|---|---|
| DESIGNER: ALYSHA PAUL | SCALE: As indicated | SHEET NO: A6 | PROJECT NO: R25-190-K |